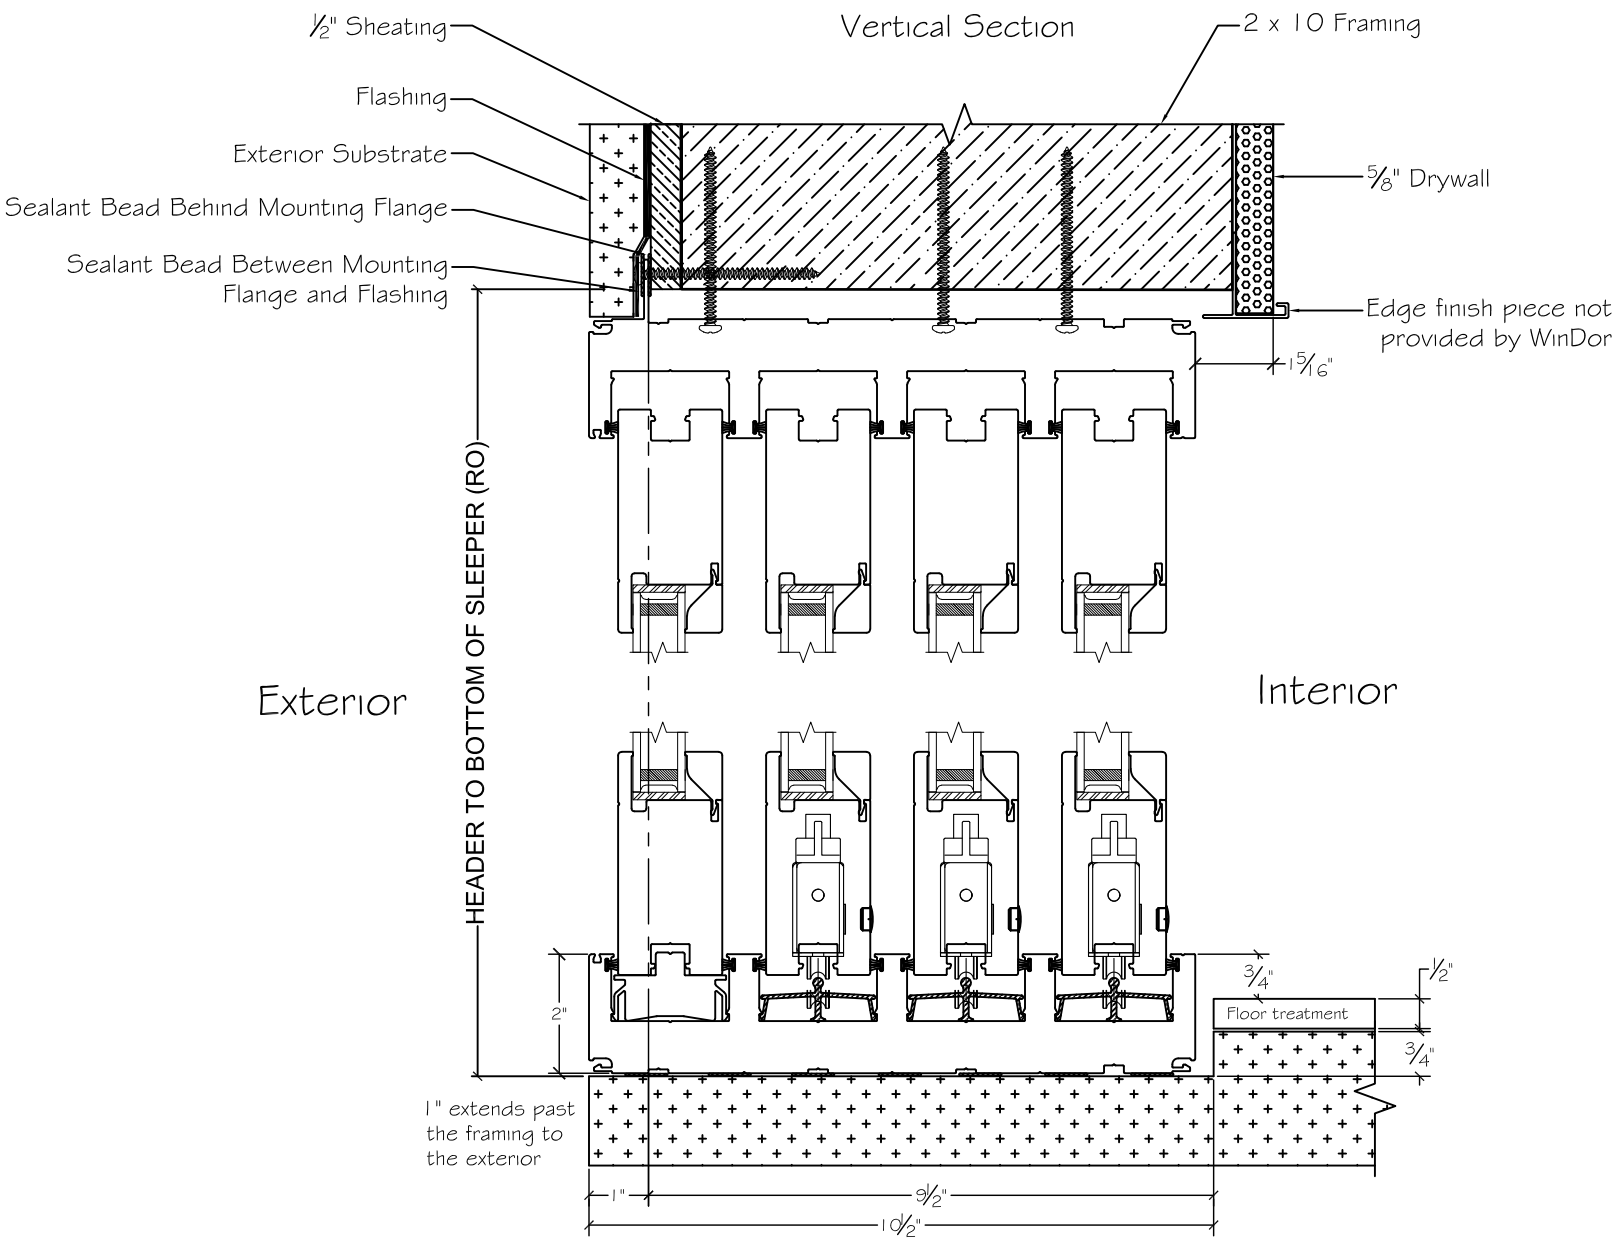

10½" Sleeper depth takes into acount 9½" from the exterior framing towards the interior and 1" extending past the exterior framing. The 1" extension is needed to support the outer track.
10½" sleeper width does not take into account: pans, membranes & sealant provided by others.

450 Delta Ave
Brea, Ca 92821
(714) 385-1202
www.windorsystems.com

Notice: This document contains information proprietary to and is protected by copyright of Win-Dor Inc. and shall not be copied, disclosed to others, or used for any purpose other than that for which it is given, without the written permission of Win-Dor Inc.

Project:	File name: 3750 4 Panel Multislide Wall Detail - 1 inch NF - .75 inch Sleeper Sill	Date: 20230106
Notes:	Layout: 4 Panel Multislide with .75 inch Sleeper Sill	Drawn by: D Deschner